DRAWING 4.1. BRIDGE RAIL SECTION
BRIDGE OVER SAN ANTONIO CHANNEL
CURB MOUNTED RETROFIT
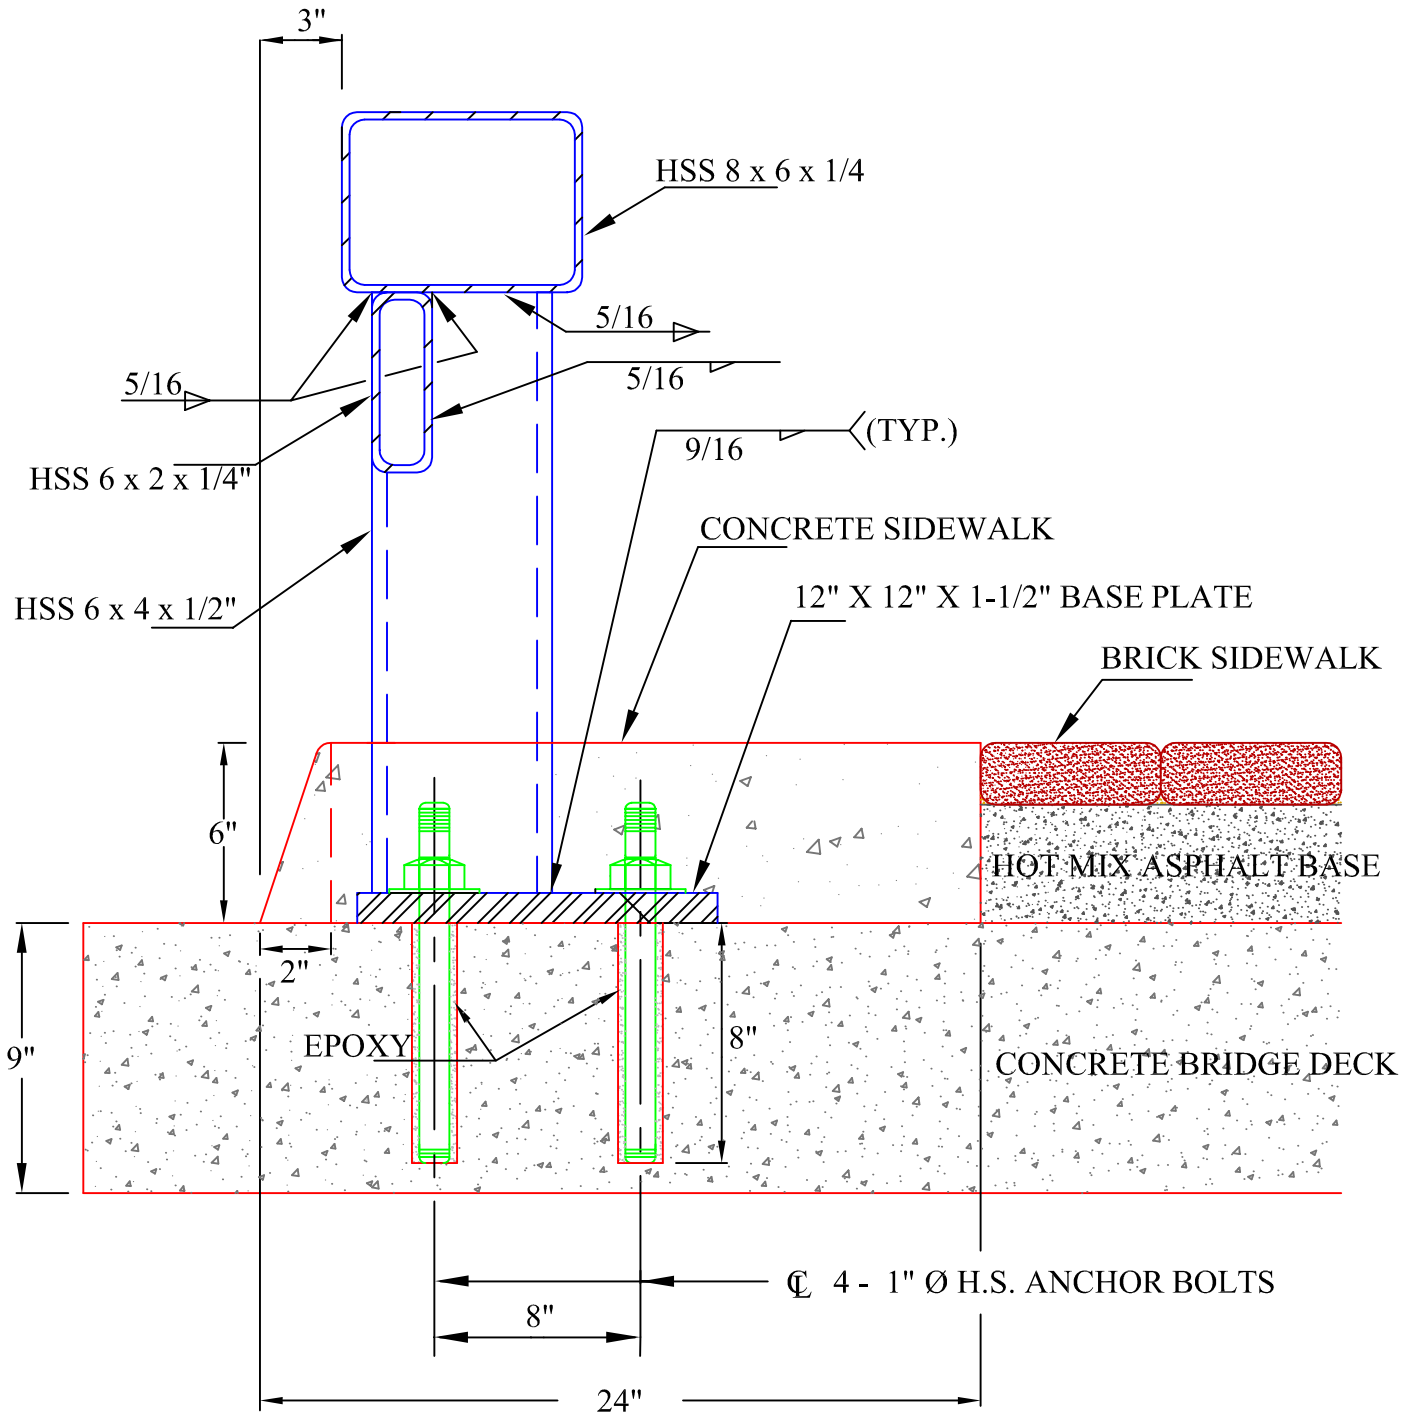
CROSS-SECTION